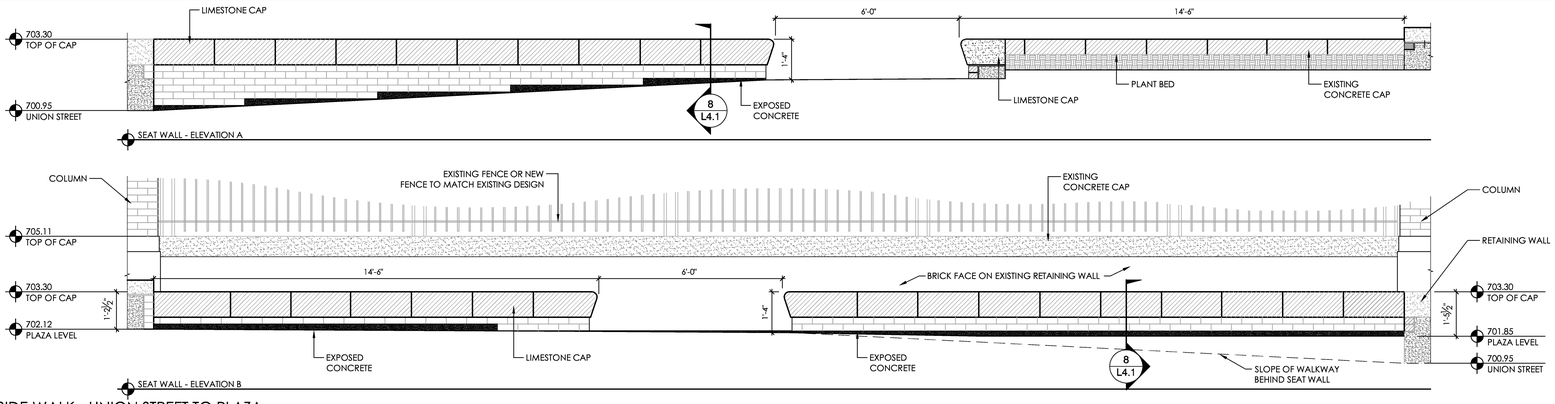

1 WEST SIDE WALK - UNION STREET TO PLAZA

1/2" = 1'-0"

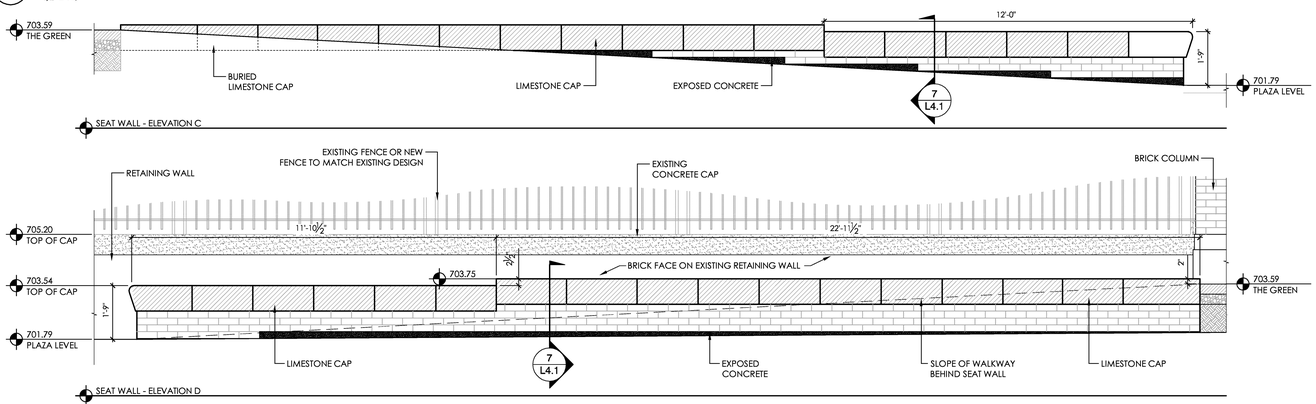

3 EAST SIDE WALK - PLAZA TO GREEN

1/2" = 1'-0"

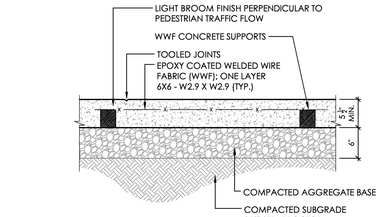

NOTES

1. PLACE CONCRETE SUPPORTS UNDER WIRE MESH AT 3' O.C. BOTH WAYS AT REQUIRED HEIGHTS TO PROVIDE MESH TO BE IN THE TOP THIRD OF SLAB.
   1.1. CUT MESH TO FIT SPACE; MESH SHALL BE A MINIMUM OF 3" FROM EDGES OF CONCRETE.
   1.2. DO NOT WALK ON WIRE MESH ONCE INSTALLED.
2. CONTROL JOINTS SHALL BE 8' O.C. MAX. (SEE PLAN FOR ANY VARIATIONS)
3. FINISH FOR SIDEWALK SHALL MATCH EXISTING SIDEWALK FINISH

2 CONCRETE SIDEWALK

1" = 1'-0"

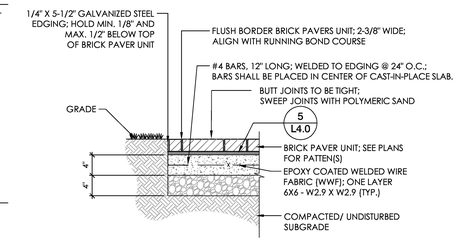

4 BRICK PAVERS - WALKWAY

1" = 1'-0"

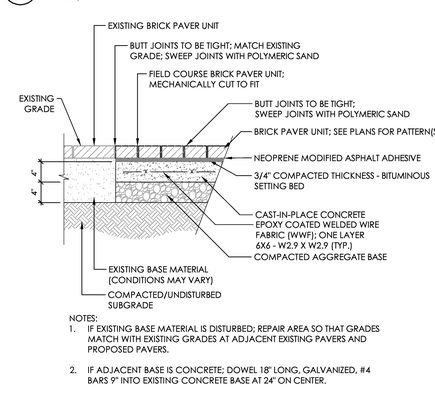

NOTES:

1. IF EXISTING BASE MATERIAL IS DISTURBED; REPAIR AREA SO THAT GRADES MATCH WITH EXISTING GRADES AT ADJACENT EXISTING PAVERS AND PROPOSED PAVERS.
2. IF ADJACENT BASE IS CONCRETE; DOWEL 18" LONG, GALVANIZED, #4 BARS 9" INTO EXISTING CONCRETE BASE AT 24" ON CENTER.

5 BRICK PAVERS - ADJACENT TO EXISTING PAVERS

1" = 1'-0"

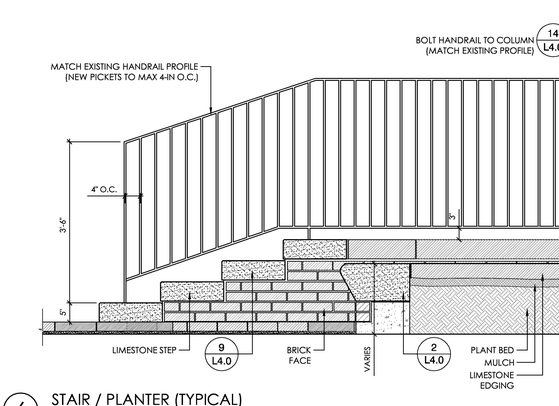

6 STAIR / PLANTER (TYPICAL)

3/4" = 1'-0" — ELEVATION

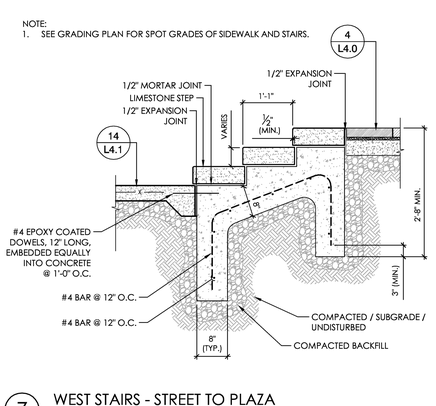

7 WEST STAIRS - STREET TO PLAZA

3/4" = 1'-0" — SECTION

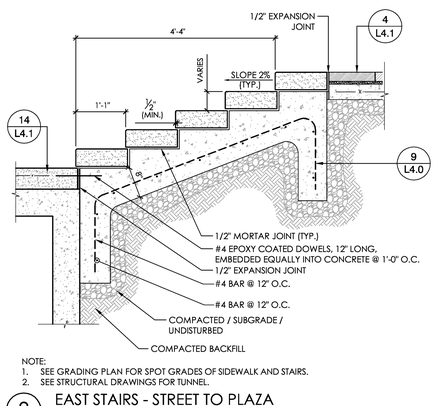

NOTE:

1. SEE GRADING PLAN FOR SPOT GRADES OF SIDEWALK AND STAIRS.
2. SEE STRUCTURAL DRAWINGS FOR TUNNEL.

8 EAST STAIRS - STREET TO PLAZA

3/4" = 1'-0"

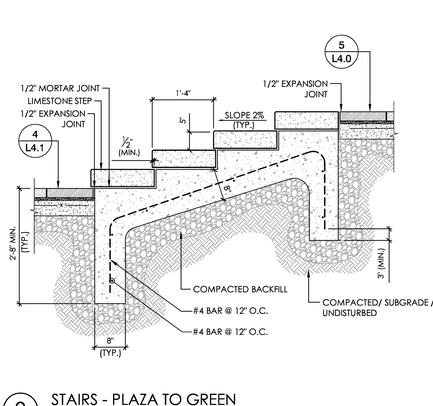

9 STAIRS - PLAZA TO GREEN

3/4" = 1'-0"

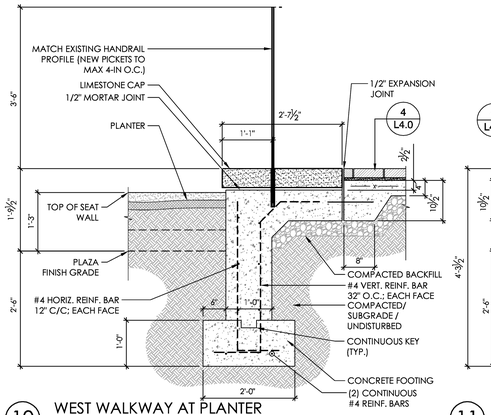

10 WEST WALKWAY AT PLANTER

3/4" = 1'-0" — SECTION

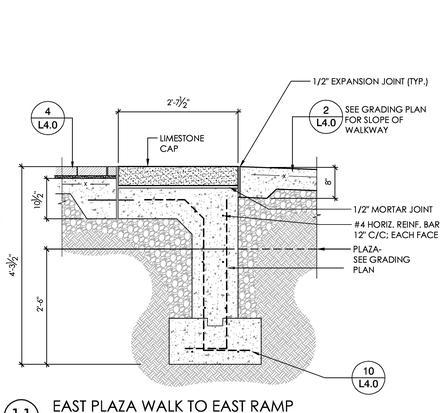

11 EAST PLAZA WALK TO EAST RAMP

3/4" = 1'-0" — SECTION

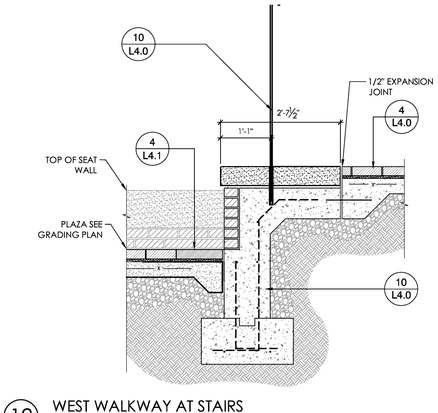

12 WEST WALKWAY AT STAIRS

3/4" = 1'-0" — SECTION

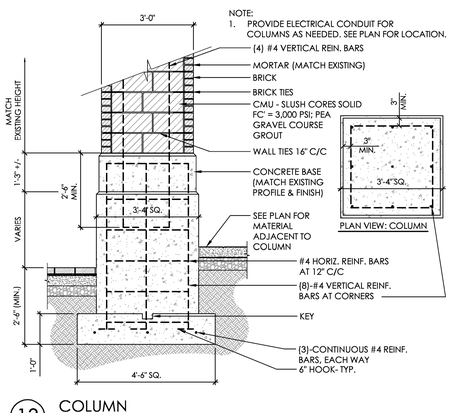

13 COLUMN

1/2" = 1'-0" — SECTION

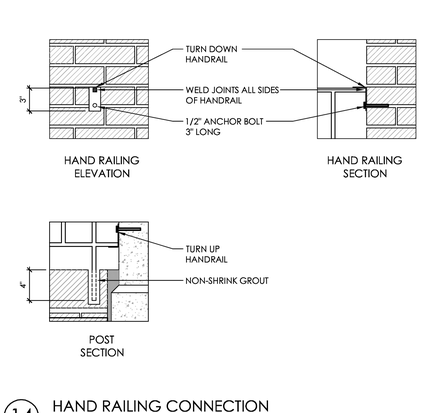

14 HAND RAILING CONNECTION

1 1/2" = 1'-0" — SECTION-ELEVATION

McGill Smith Punshon, Inc.
3700 Park 42 Drive Suite 190B
Cincinnati, Ohio 45241-2097
Tel. 513-759-0004 • Fax 513-563-7099
Engineers▪ Architects▪ Surveyors
Planners ▪Landscape Architects

Drawn By	CFB
Project Mgr.	DJF
CAD File	13412006-DET-00-CLASS GATE 4.0
X-Ref File	13412006-TLB-00-CLASS GATE

Issue/Revision	Revision Number	Date
BID SET		11/16/15

© COPYRIGHT 2015, McGILL SMITH PUNSHON, Inc.

COLLEGE GREEN UPGRADE
CLASS GATE AND TUNNEL
OHIO UNIVERSITY

ATHENS, OHIO 45701
ATHENS COUNTY, OHIO

Sheet Title	SITE DETAILS
Project No.	13412.00
Scale	AS NOTED
Sheet No.	L4.0
File No.	13-412

N:\land projects\13000\13412\dwg_Class Gate\13412006-DET-00-CLASS GATE 4.0.dwg, L4.0, 11/17/2015 10:36:19 AM, chrisb, 1:1